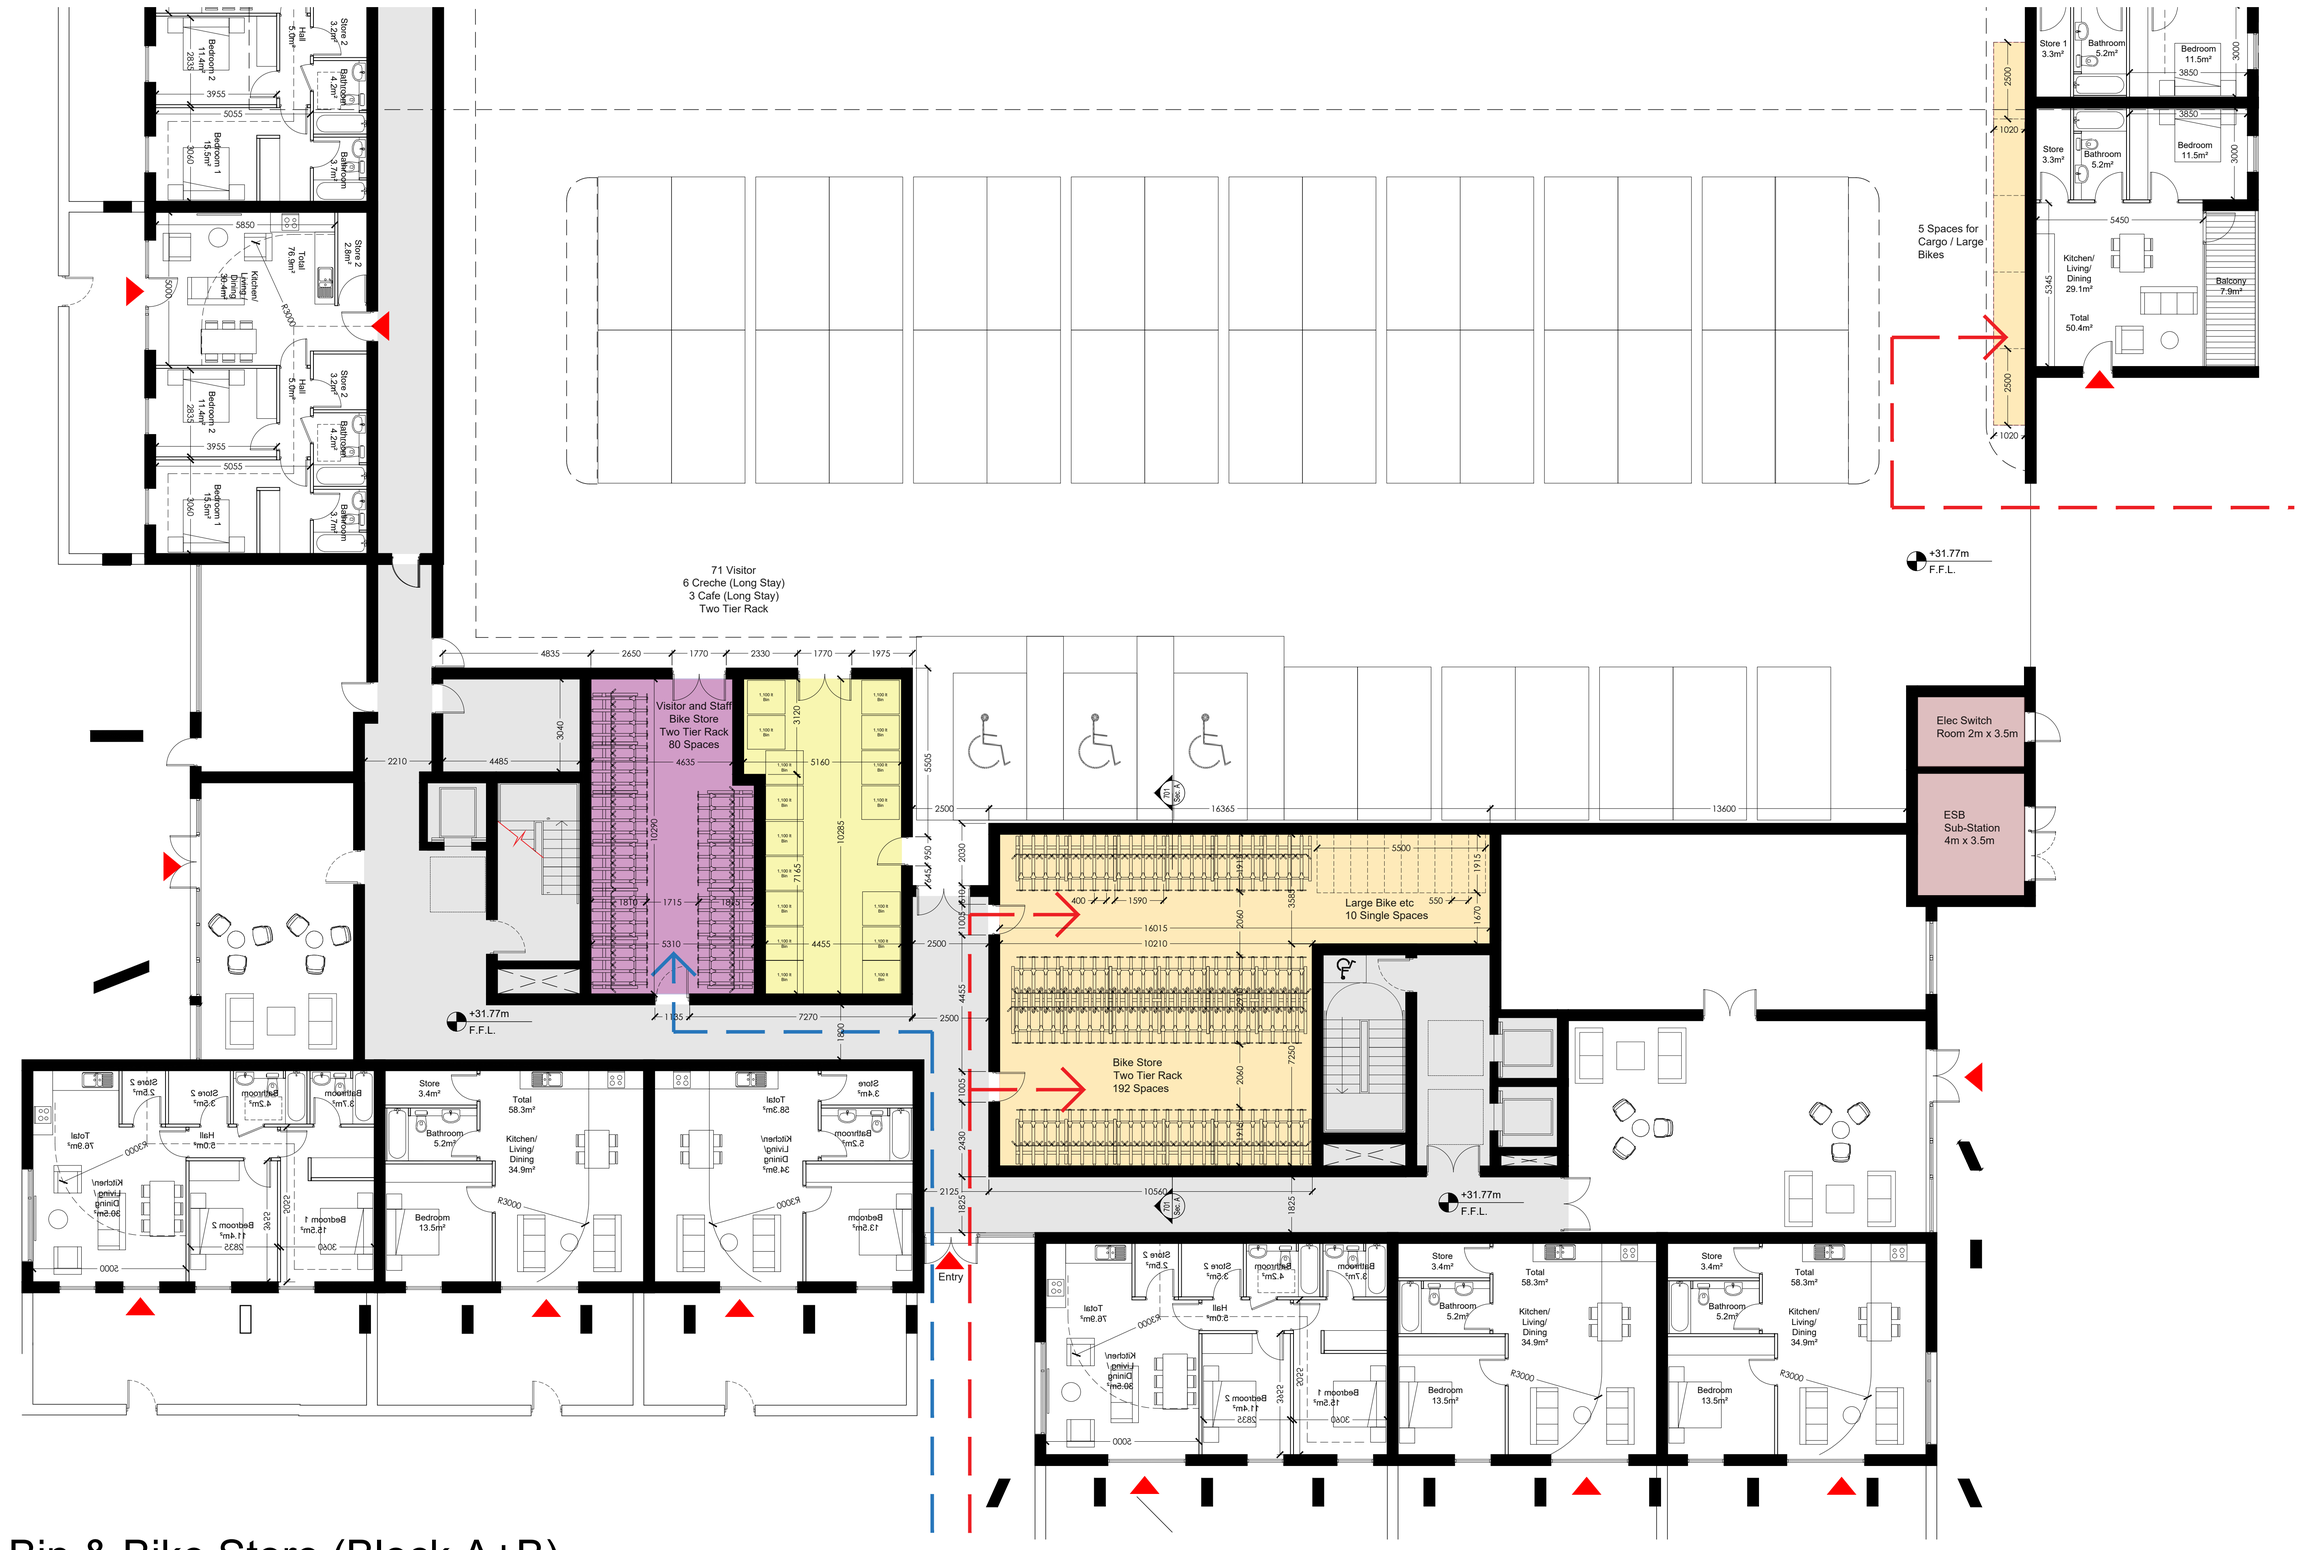

Bin & Bike Store (Block A+B)

Scale 1: 100 @A0

Bin & Bike Store (Block C+D)

Scale 1: 100 @A0

LEGEND:

- RESIDENTIAL BIKE STORE
- VISITOR BIKE STORE
- VISITOR AND STAFF BIKE STORE
- BIN STORE
- ESB SUBSTATION

1. ALL DIMENSIONS IN MILLIMETERS
2. WARDROBES SHOWN IN BEDROOM AREAS ARE NOT COUNTED TOWARD TOTAL STORAGE AREA
3. FURNITURE AND FITTINGS SHOWN ARE INDICATIVE

NOTE:
- DO NOT SCALE. USE FIGURED DIMENSIONS ONLY
- THIS DRAWING IS TO BE READ IN CONJUNCTION WITH ALL RELEVANT SPECIFICATIONS AND DRAWINGS.
- ALL DIMENSIONS TO BE CHECKED ON SITE.
- IN THE EVENT OF ANY DISCREPANCIES BETWEEN DRAWINGS THE CONTRACTOR IS TO INFORM THE ARCHITECT IMMEDIATELY

REV.	DATE	DESCRIPTION	DRWN	CHKD.	APPRD.
P	17.12.2019	Issued for Pre-Application Consultation	CC	CD	PH
X	19.02.2021	Issued for Information	CC	CD	PH
Y	22.03.2021	Issued for Information	CC	PH	PH
Z	18.05.2021	Issued for Information	CC	PH	PH
AB	28.05.2021	Issued for Information	CC	PH	PH
AC	22.06.2021	SHD Application	CC	PH	PH

WILSON ARCHITECTURE
OMM|W
St Patrick's Place, Wellington Rd.,Cork t: 353-21-4555255 e: info@wilsonarchitecture.ie
36 Pembroke Rd, Dublin 4 t: 353-1-6601866 w: www.wilsonarchitecture.ie

Wyattville Park BTR
Loughlinstown
Co. Dublin
Green Urban Living N11 Limited

Bin & Bike Store

SCALE	DATE	DRAWN BY	CHECKED	REVISION No.	DRAWING NO.
1:100@A0	June 2021	CC	PH	AC	1922 - 700

© COPYRIGHT This drawing or design may not be reproduced without permission